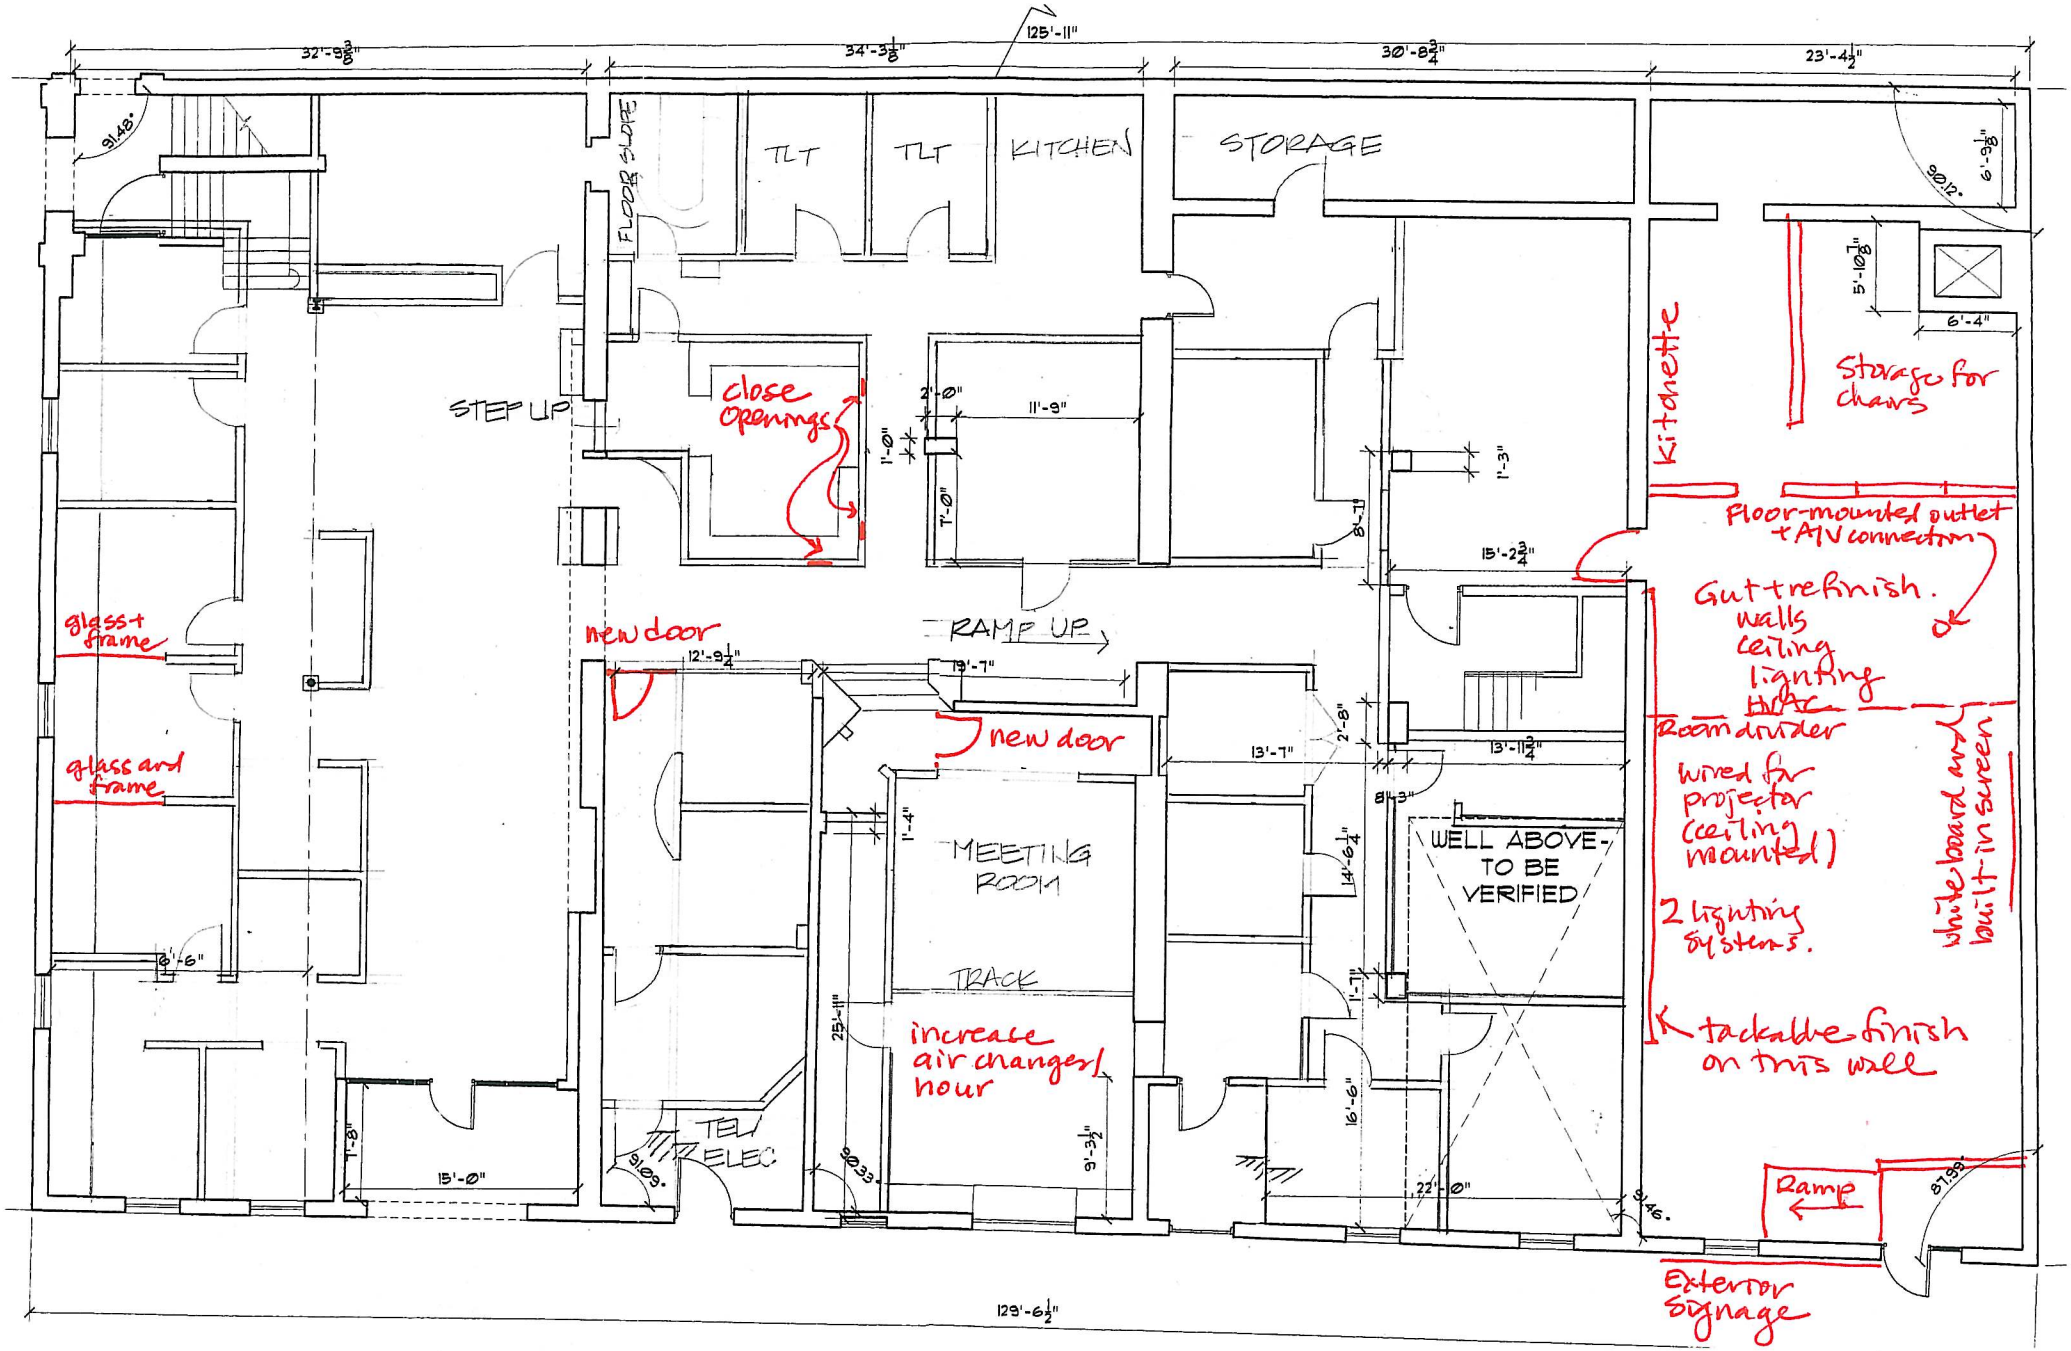
125'-11"
32'-9 3/8"
34'-3 1/8"
30'-8 3/4"
23'-4 1/2"
129'-6 1/2"
TLT
TLT
KITCHEN
STORAGE
FLOOR SLOPE
STEP UP
close openings
RAMP UP
new door
new door
glass + frame
glass and frame
MEETING ROOM
TRACK
increase air changes/hour
TEL/ELEC
WELL ABOVE - TO BE VERIFIED
Kitchenette
Storage for chairs
Floor-mounted outlet + A/V connection
Gut + refinish. walls ceiling lighting HVAC
Room divider
wired for projector (ceiling mounted)
2 lighting systems.
tackable finish on this wall
white board and built-in screen
Ramp
Exterior Signage